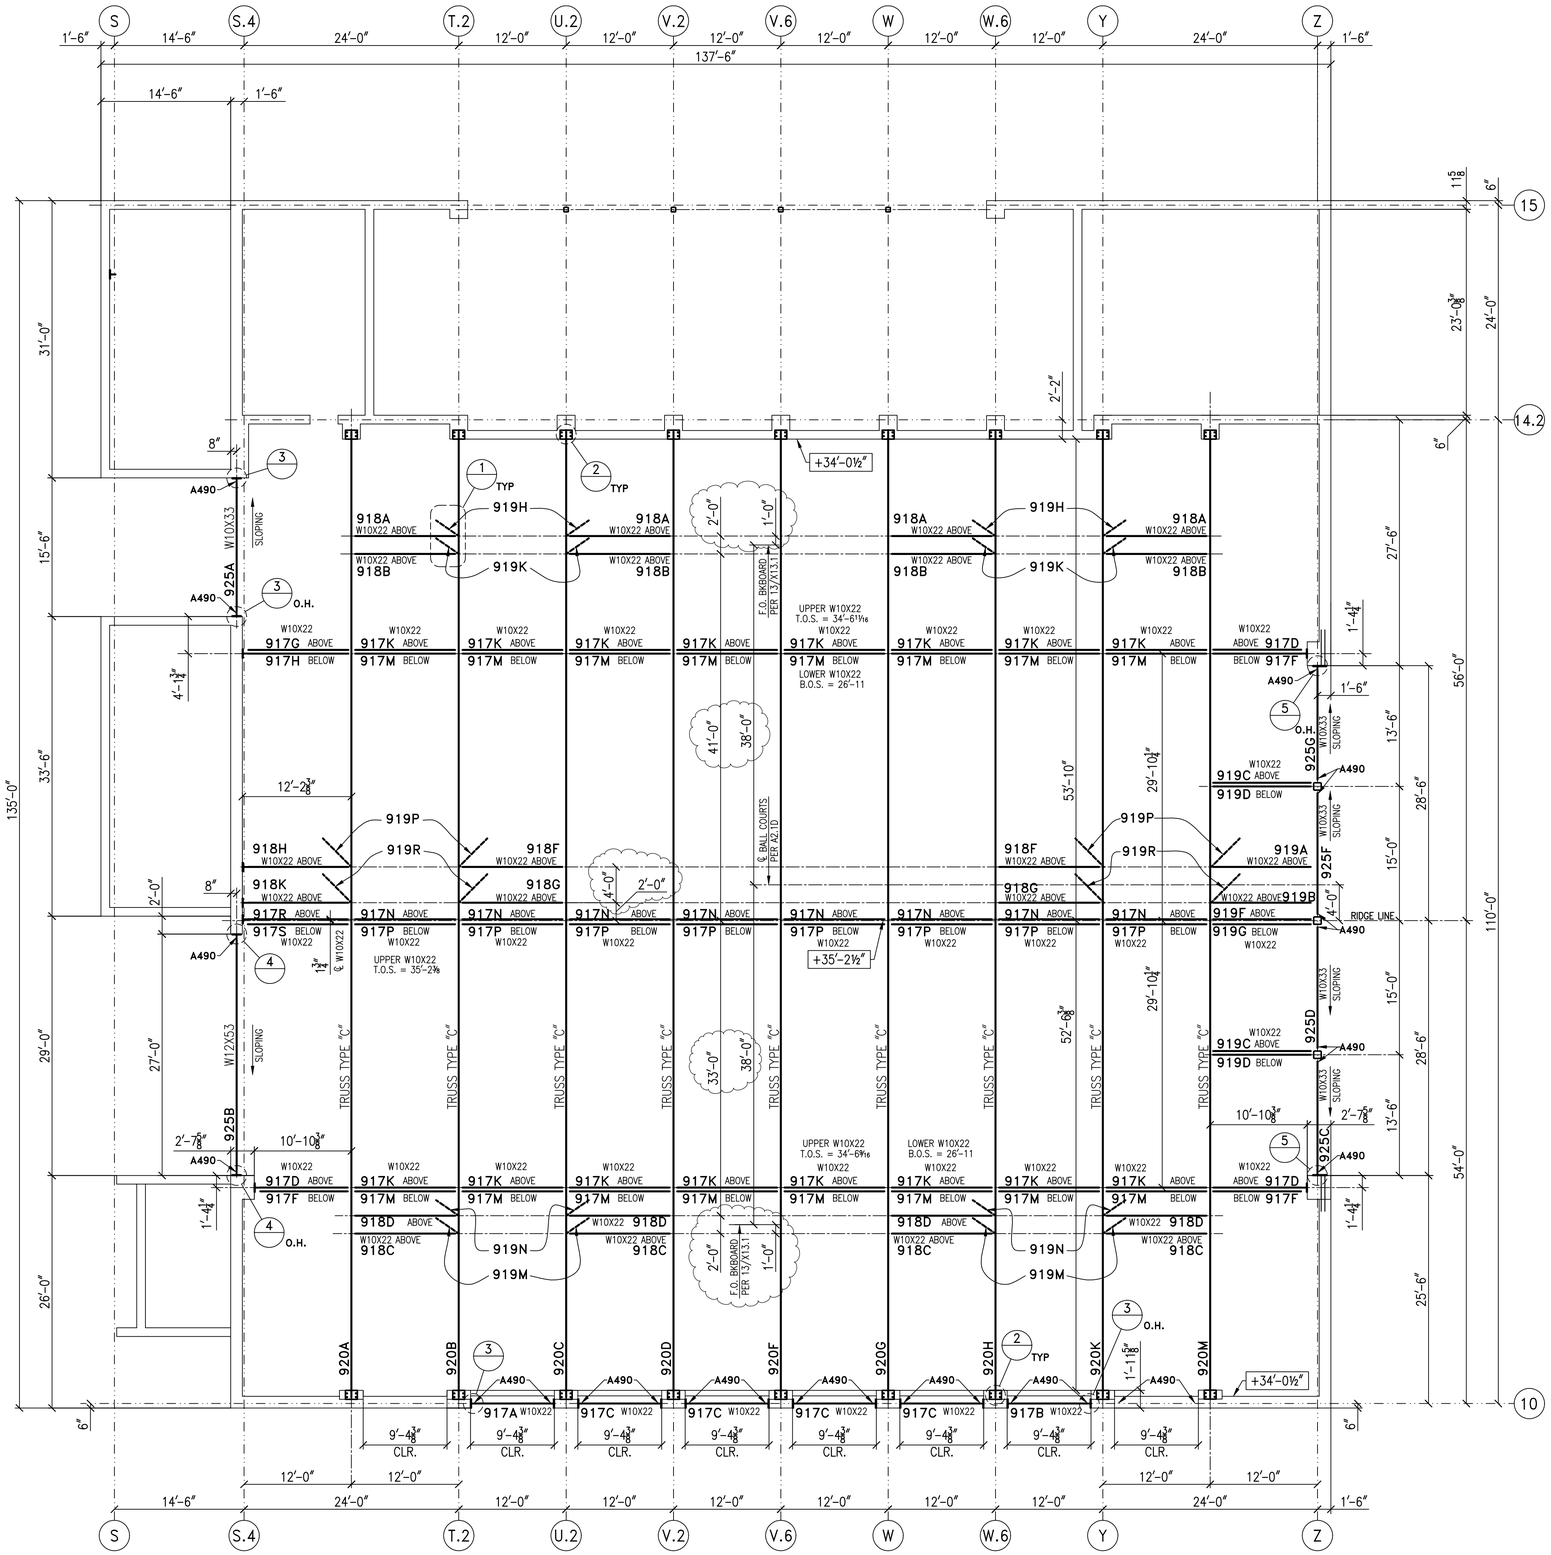

High Roof Framing Plan - Area D - Gymnasium

REF: S2.3D

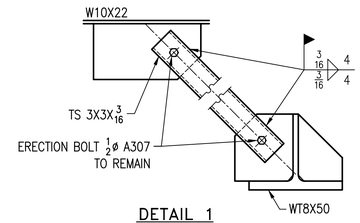

DETAIL 1
TYP. TS3X3 BRACES
REF: 9/S1.8AR

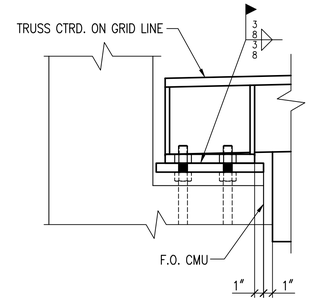

DETAIL 2
TYP. ALL TRUSSES
REF: 3/S4.2

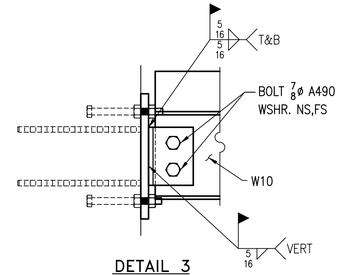

DETAIL 3
REF: 8,9/S1.10
TYPE "D" OR "E"

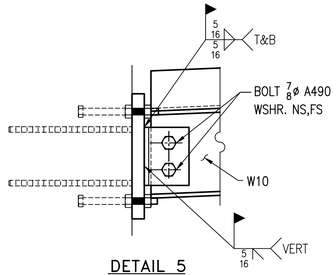

DETAIL 5
REF: 10/S1.10
TYPE "F"

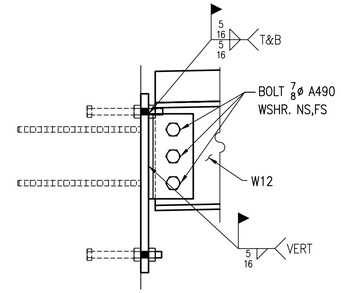

DETAIL 4
REF: 9/S1.10
TYPE "E"

NOTES:
ANCHOR BOLTS & TEMPLATE PLATES FURNISHED BY VULCAN STEEL CO. & SET BY OTHERS.
THE DIMENSIONS GIVEN ON THIS PLAN MUST BE STRICTLY ADHERED TO IN ALL MASONRY, CONCRETE OR BUILDING CONSTRUCTION OR THE STEEL WILL NOT FIT. REPORT ANY ERRORS OR DISCREPANCIES TO VULCAN STEEL CO.
SHIPPING MARKS TO READ RIGHT SIDE UP ON LEFT END OF MEMBER IN POSITIONS SHOWN.
THIS DRAWING IS THE PROPERTY OF VULCAN STEEL CO.

PRINT RECORD			REVISIONS	
DATE	FOR	QTY.	DATE	ITEMS
			10/9/00	Per Approvals

BOLTS 7/8ø A325 TYP. EXCEPT AS NOTED.
USE A490 AT CONNECTIONS SO DESIGNATED.
HARDENED WASHER @ TURNED PART, TYP.
USE HARDENED WASHER EA. SIDE @ DETAILS 3,4,5.
USE 5/16 THICK ℞ WASHER @ LONG SLOTS @ CMU EMBEDS.

NOTE:
DIMENSIONS FOR ALL MASONRY PILASTERS ARE TAKEN TO BE CALL SIZE – 3/8", PER VERBAL COMMUNICATION FROM PROJECT SUPT.

DIMENSIONS MAY BE DISTORTED FOR CLARITY.
DO NOT SCALE THIS DRAWING.

GEN'L SHOP NOTES

FIL. WELDS	U.N.O.
BOLTS	U.N.O.
HOLES	U.N.O.
EDGE DIST.	U.N.O.
PAINT	

DRAWN BY HM DATE 9/5/00
CHKD. BY HM DATE 9/19/00

VULCAN STEEL COMPANY
POST OFFICE BOX 386
2038 SOUTH SYCAMORE AVENUE, BLOOMINGTON, CA 92316

STRUCTURE Gabrielino H.S. Gym
LOCATION San Gabriel, CA
CONTRACTOR S. J. Amoroso
ARCH. OR ENG. Ove Arup
CONTRACT NO. 0009
SHEET NO. E909 /1