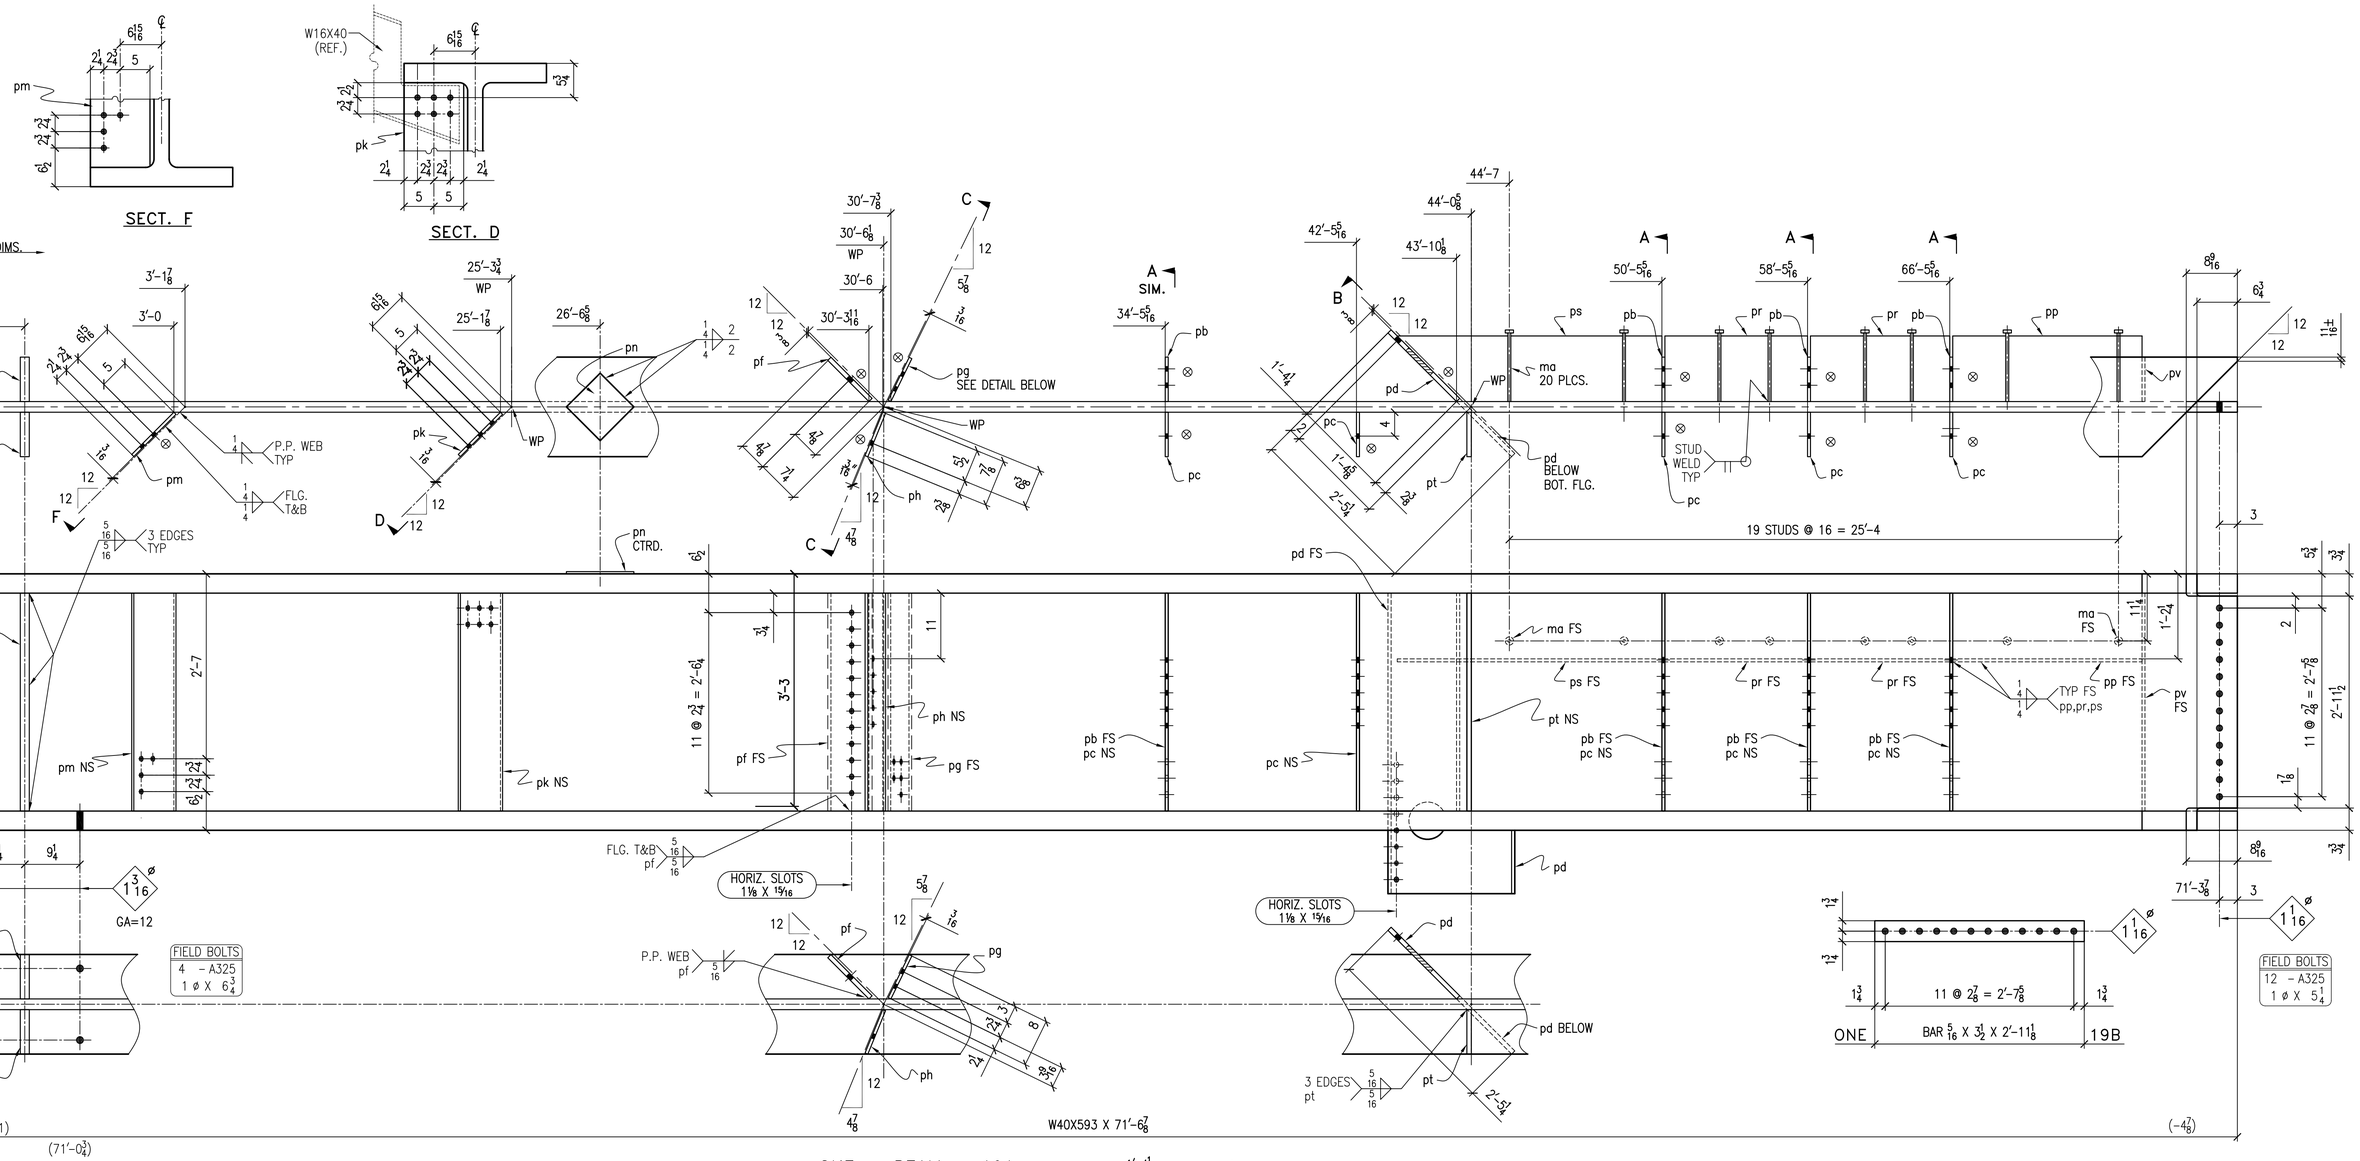

ONE ~ BEAM ~ 19A

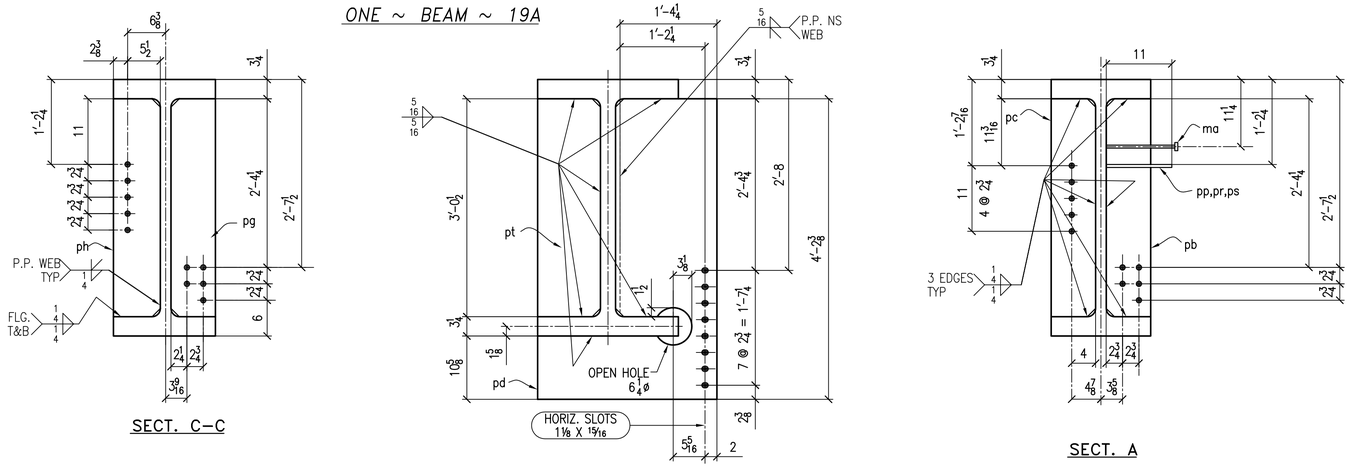

All Elevations Ref: 0'-0" @ Front Of Sanctuary

O Indicates Start Of Running Dimensions

⊗ Indicates Erection Target

Ship Mk	Piece Mark	Qnty.	DESCRIPTION	LENGTH Ft.	LENGTH In.	Remarks
19A		ONE	W 40 X 593	71	6⅞	A992
	pa	2	PL 1½ X 7 7/16	3	0-⅜	FIT
	pb	4	PL ½ X 7 7/16	3	0-⅜	FIT
	pc	5	PL ¾ X 7 7/16	3	0-⅜	FIT
	pd	ONE	PL ¾ X 29¼	4	2⅜	FIT
	pf	ONE	PL ¾ X 9¾	3	0-⅜	FIT
	pg	ONE	PL ½ X 8	3	0-⅜	FIT
	ph	ONE	PL ½ X 7⅞	3	0-⅜	FIT
	pk	ONE	PL ½ X 10	3	0-⅜	FIT
	pm	ONE	PL ½ X 10	3	0-⅜	FIT
	pn	ONE	PL ¼ X 8	0	8	
	pp	ONE	PL ½ X 11	3	9	
	pr	2	PL ½ X 11	7	11½	
	ps	ONE	PL ½ X 11	7	5⅛	BC 1E
	pt	ONE	PL ¾ X 7 7/16	3	0-⅜	FIT
	pv	ONE	PL ½ X 7 7/16	3	0-⅜	FIT
	ma	20	HEADED STUD ½ø	1	0	NELSON
19B		ONE	BAR 5/16 X 3½	2	11⅛	
			FIELD BOLTS			
		4	BOLT,1ø,A325,NUT&WSHR	0	6¾	
		12	BOLT,1ø,A325,NUT&WSHR	0	5¼	

ISSUED	REV. NO.	DESCRIPTION	BY	DATE
	1	Per Approvals & Checking	HM	6/2/03

PRINT RECORD

DATE	QTY.	USAGE

SPECIFICATIONS U.N.

FAB. PER LATEST AISC — WELD PER AWS D1.1 E70xx

● HOLES 15/16 ø U.N. — STEEL A36 U/N

BOLTS 7/8 ø A325 U.N. — WF A992

SHOP COAT PRIMER ☐ NO PAINT

BLAZING INDUSTRIAL STEEL
L.A. CITY APPROVED FABRICATORS
License # 430941
9040 Jurupa Road
Riverside, CA 92509-3106
TEL: (909)-360-8340 FAX: (909)-681-9662

Date	5/8/03	By: HM	Ref. Dwgs:
Scale	NS	Chkd: HM	File Name:

Customer: Sunrise Church

Project: Sunrise Church - Rialto

Title: Beams

D Size — Project No. 0301 — B Element — 19 Sheet — COUNT OF — 1 Rev.

D:\Blazing\0301\Shops\BIS0301-019.dwg, 07/04/2003 01:00:38 PM, Tekton Construction Services, 909-371-5713