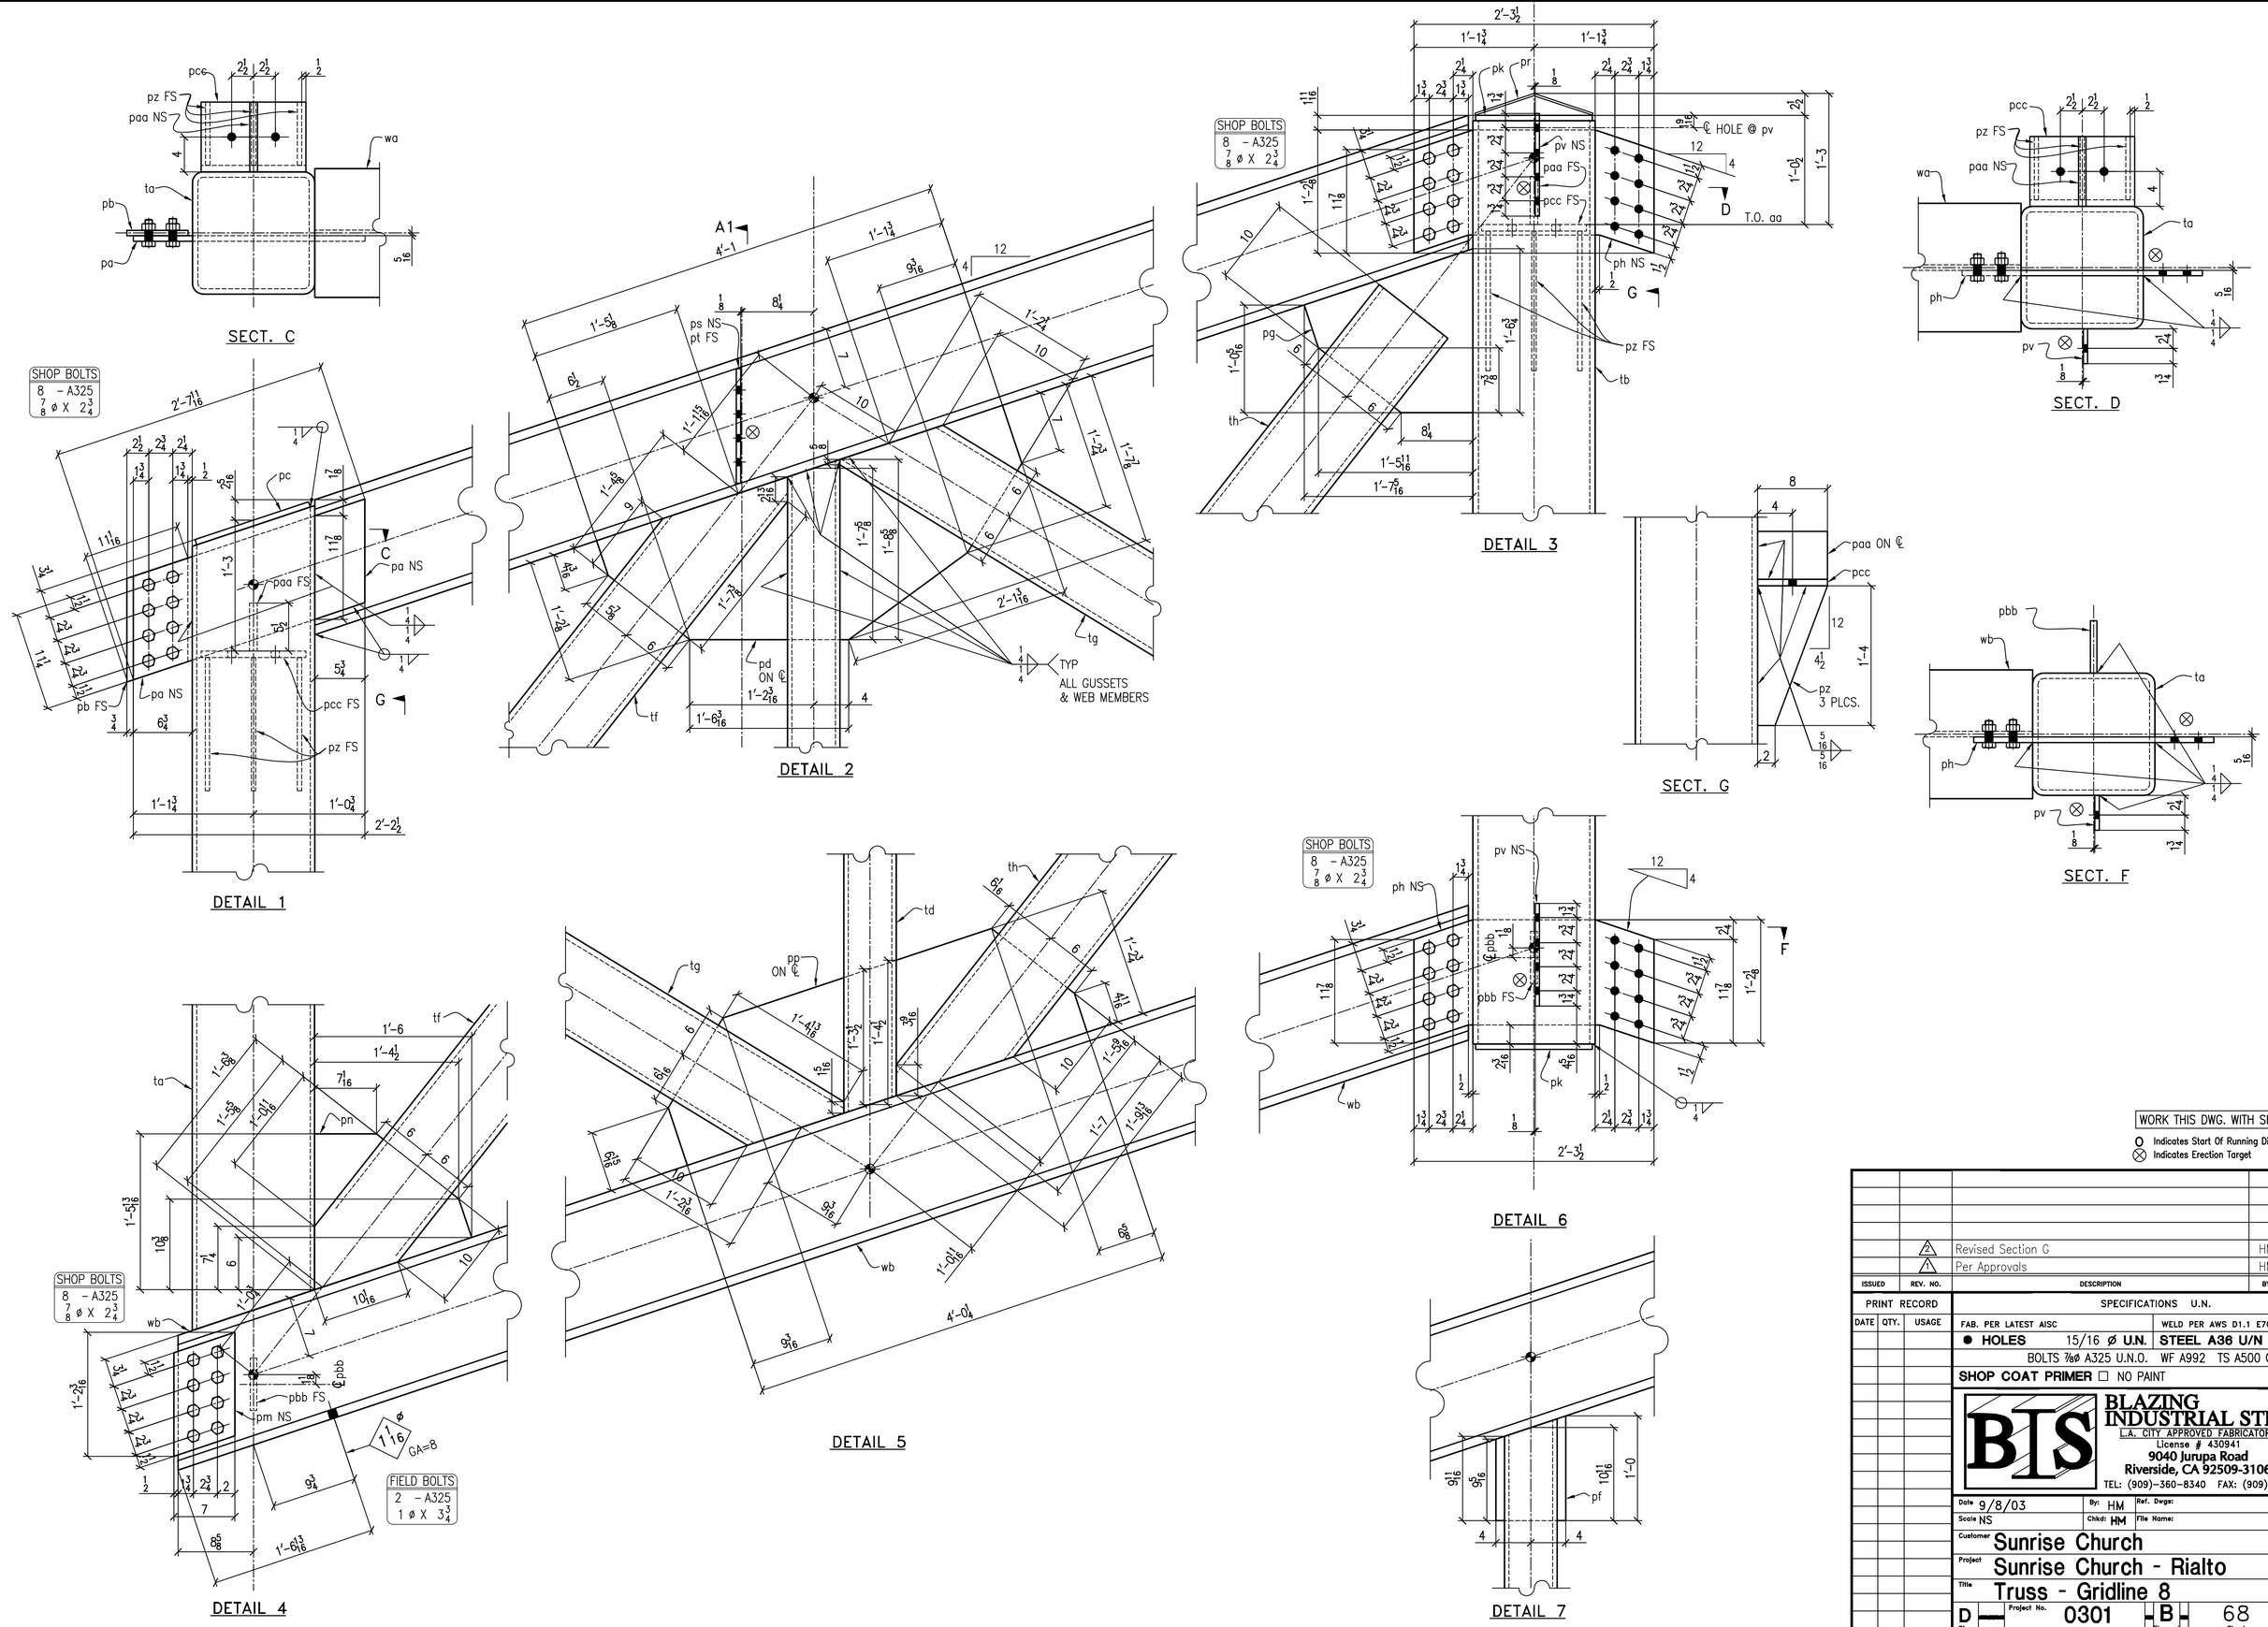

WORK THIS DWG. WITH SHEET 66

O Indicates Start Of Running Dimensions
⊗ Indicates Erection Target

ISSUED	REV. NO.	DESCRIPTION	BY	DATE
	2	Revised Section G	HM	10/9/03
	1	Per Approvals	HM	10/8/03

PRINT RECORD		
DATE	QTY.	USAGE

SPECIFICATIONS U.N.

FAB. PER LATEST AISC — WELD PER AWS D1.1 E70xx

● HOLES 15/16 ø U.N. — STEEL A36 U/N

BOLTS 7/8ø A325 U.N.O. WF A992 TS A500 GR. B

SHOP COAT PRIMER ☐ NO PAINT

BLAZING INDUSTRIAL STEEL
L.A. CITY APPROVED FABRICATORS
License # 430941
9040 Jurupa Road
Riverside, CA 92509-3106
TEL: (909)-360-8340 FAX: (909)-681-9662

Date 9/8/03 By: HM Ref. Dwgs:
Scale NS Chkd: HM File Name:
Customer Sunrise Church
Project Sunrise Church - Rialto
Title Truss - Gridline 8

Size	Project No.	Element	Sheet	Rev.
D	0301	B	68	2

D:\Blazing\0301\Shop\BIS0301-068.dwg, 10/9/2003 7:38:40 AM Tekton Construction Services, 9083-7-5/13