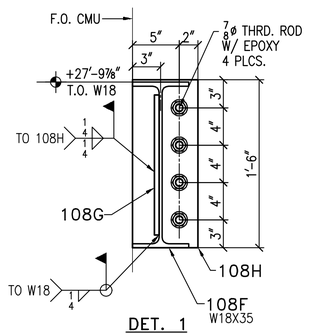

DET. 1

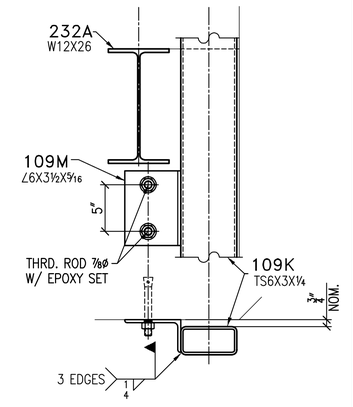

DET. 2

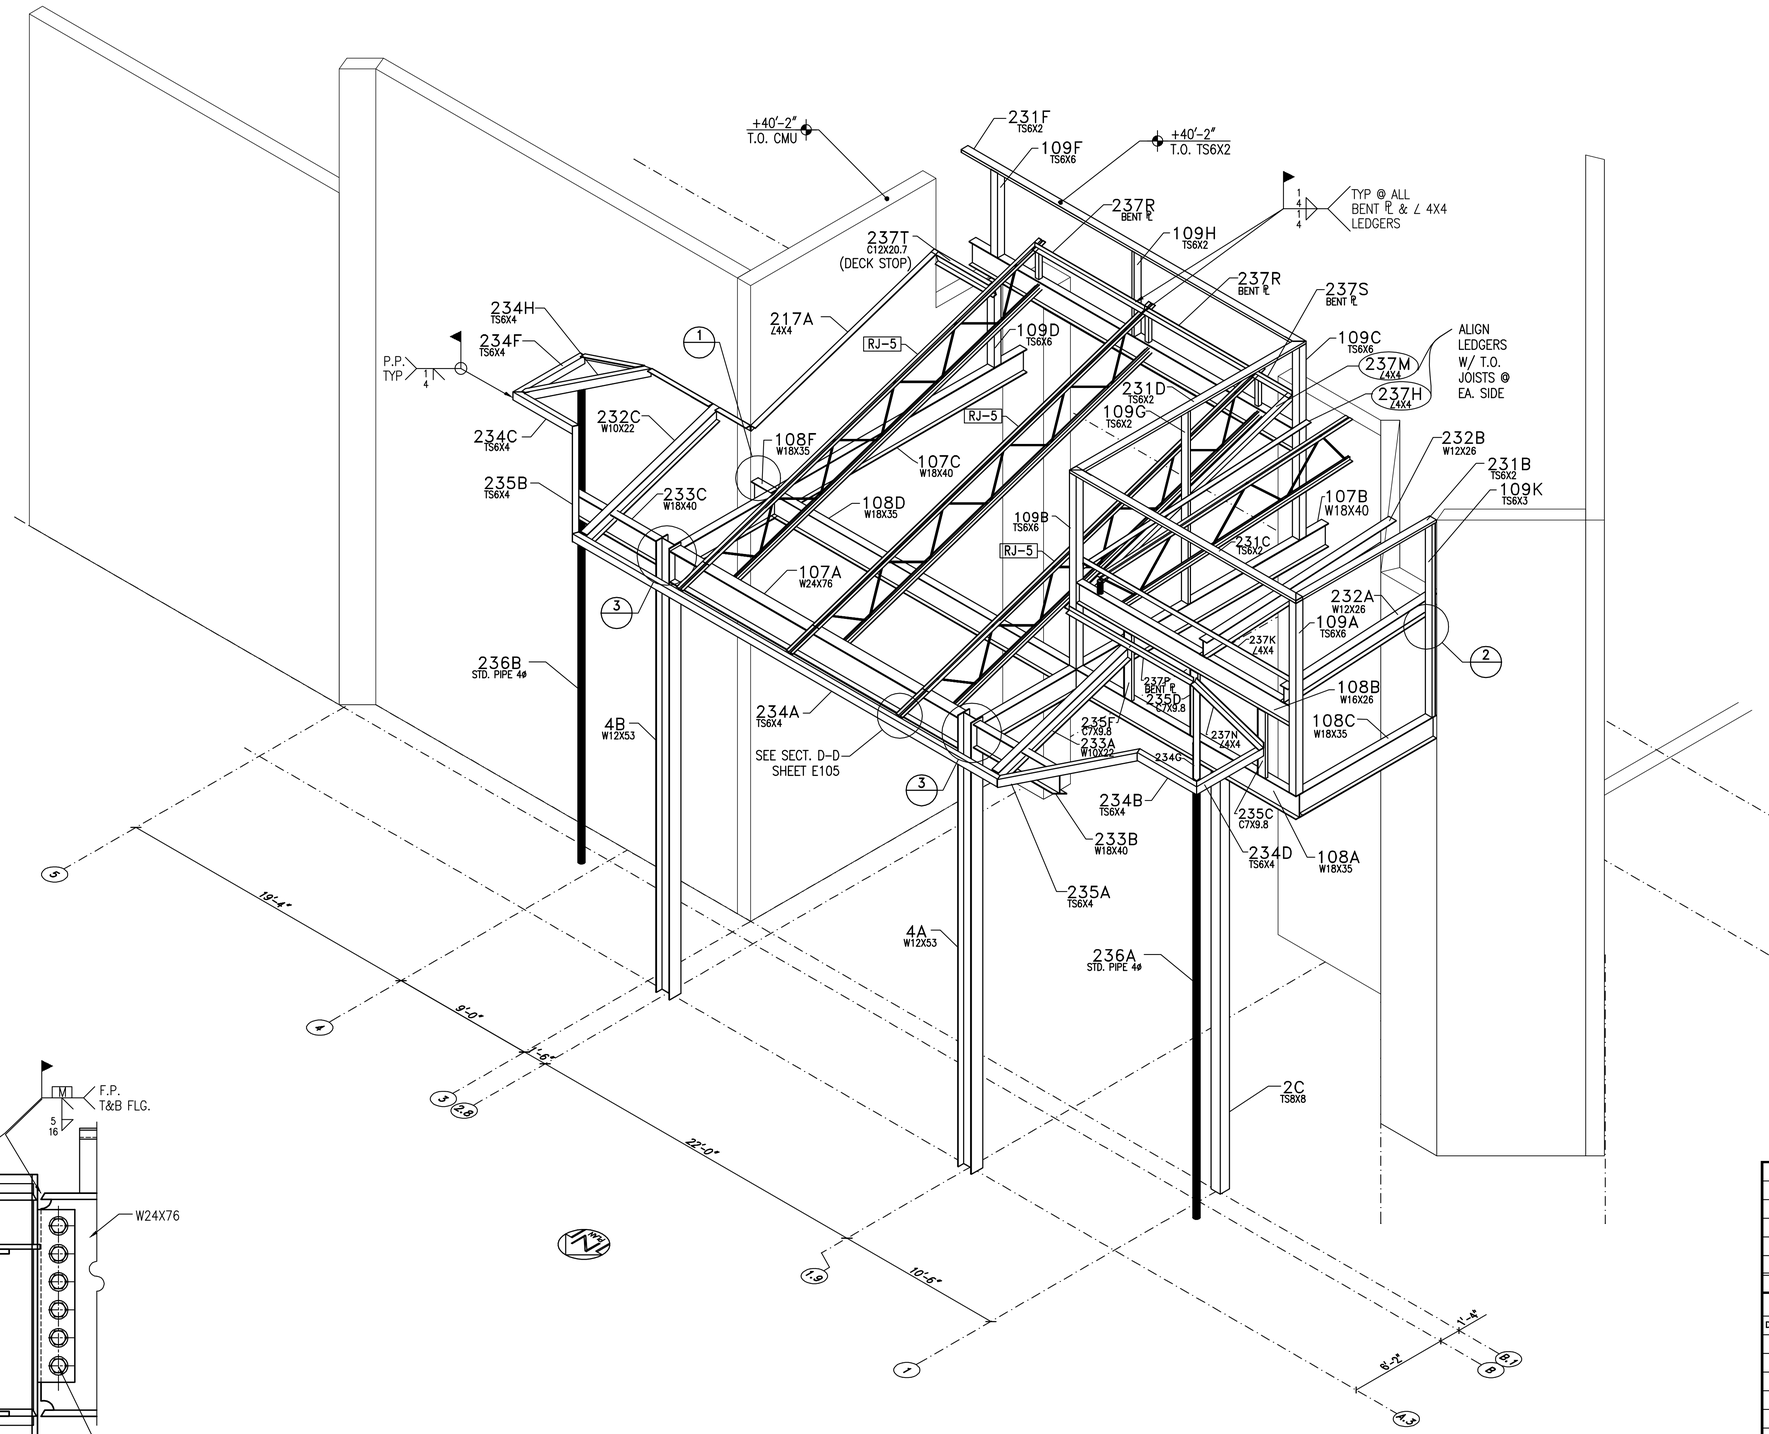

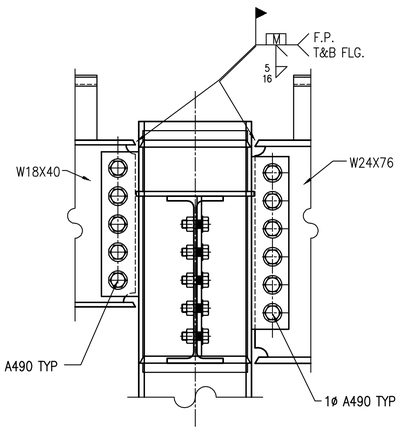

DET. 3

WORK THIS DWG. WITH SHEET E105

REFERENCE ELEVATIONS: REF: SD1.3

T.O. SLAB @ FOYER & REAR OF SANCTUARY:	+38.19' = +38'-2 1/4"
T.O. SLAB @ FRONT OF SANCTUARY:	+36.19' = +36'-2 1/4"

ISSUED	REV. NO.	DESCRIPTION	BY	DATE

PRINT RECORD

DATE	QTY.	USAGE

BLAZING INDUSTRIAL STEEL
L.A. CITY APPROVED FABRICATORS
License # 430941
9040 Jurupa Road
Riverside, CA 92509-3106
TEL: (909)-360-8340 FAX: (909)-681-9662

Date 1/27/04	By: HM	Ref. Dwgs:	
Scale NS	Chkd: HM	File Name:	

Customer: Sunrise Church

Project: Sunrise Church - Rialto

Title: North Entry Isometric

Size	Project No.	Element	Sheet	Count / Rev.
D	0301	E	E19	OF 0

D:\Blazing\0301\Erection\BIS0301-E19.dwg, 2/5/2004 8:24:15 AM, Tekton Construction Services, 909-371-5515