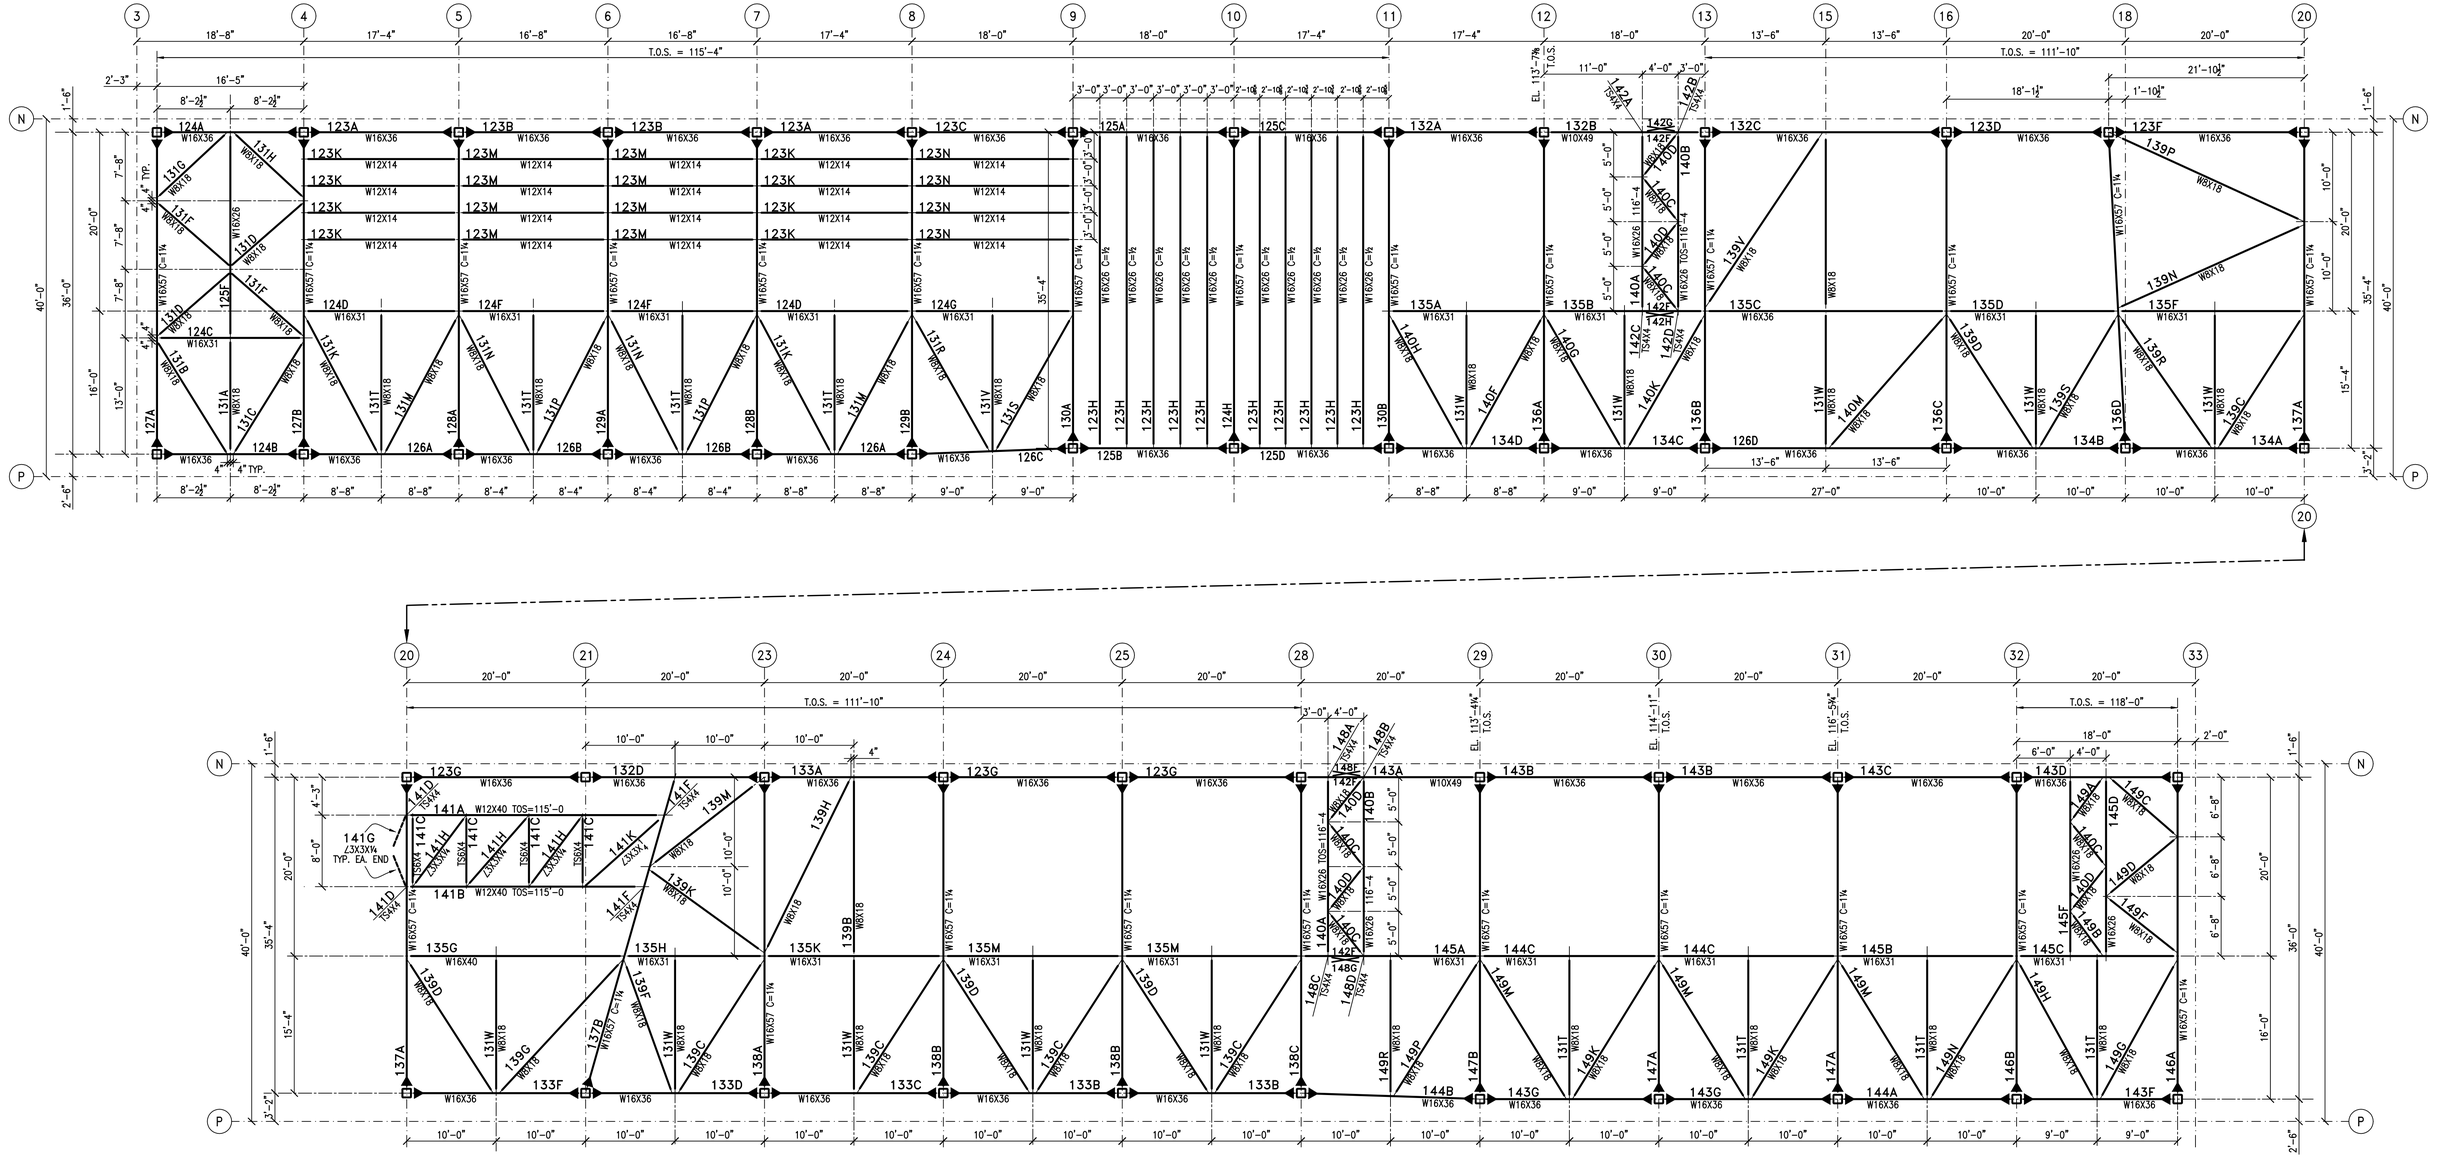

Conveyor Support Framing Plan - Area "C"

REF: C,D/S-103

NOTE:
DIMENSIONS MAY BE DISTORTED FOR CLARITY.
DO NOT SCALE THIS DRAWING.

ISSUED	REV. NO.	DESCRIPTION	BY	DATE

PRINT RECORD

DATE	QTY.	USAGE

REMCO
Machining & Fabrication
1966 S. Date Ave.
Bloomington, CA 92316
TEL: (909)-877-3530 FAX: (909)-877-4047

Date 3/7/00 | By: HM | Ref. Dwgs: S-103
Scale NS | Chkd: HM | File Name:
Customer: Prizio Construction
Project: Albertsons Distribution Center
Title: Conveyor Support Area C
COUNT OF 0
D Size | Project No. 10150 | E Element | E102 Sheet | Rev.