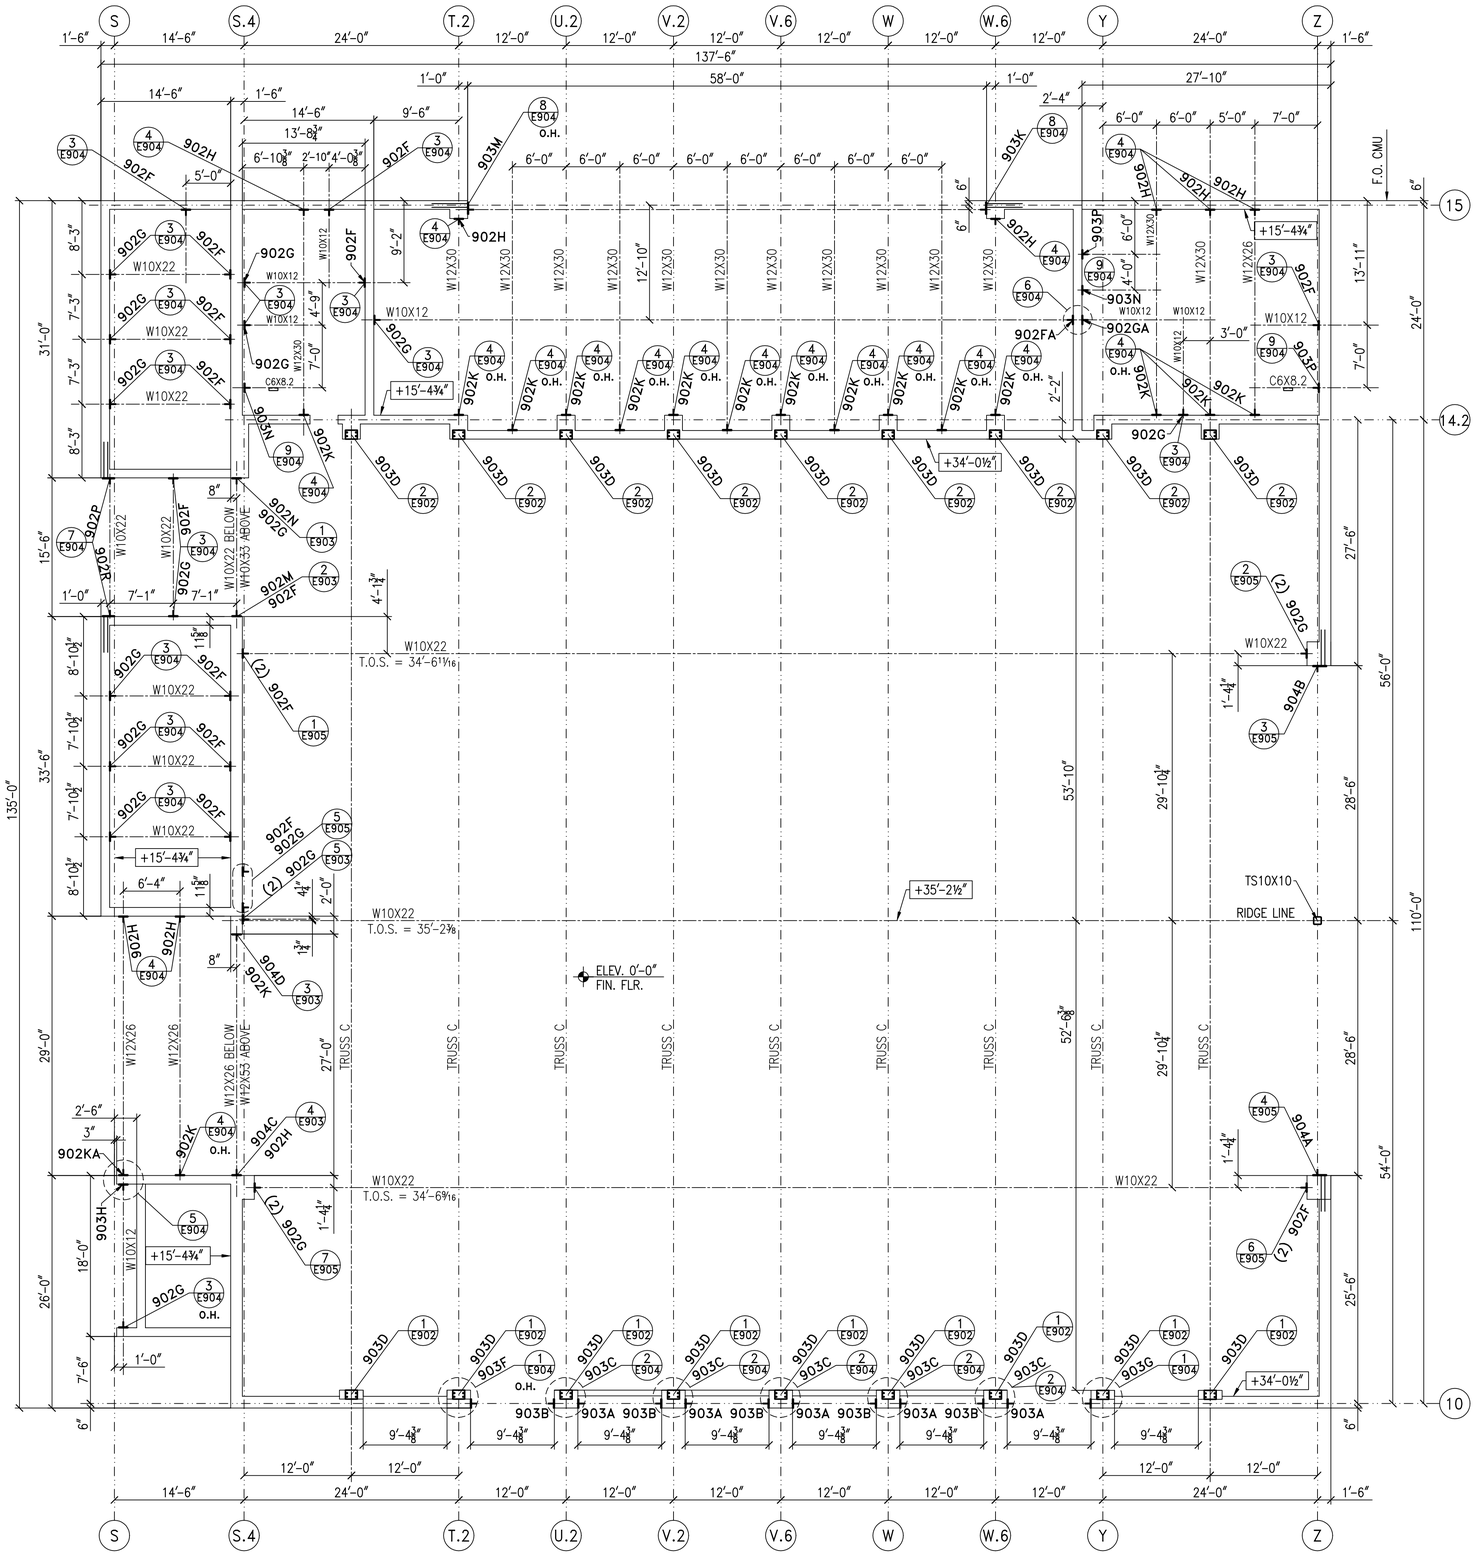

Wall Embeds @ Roof - Area D - Gymnasium

REF: S2.3D

TOP OF STEEL

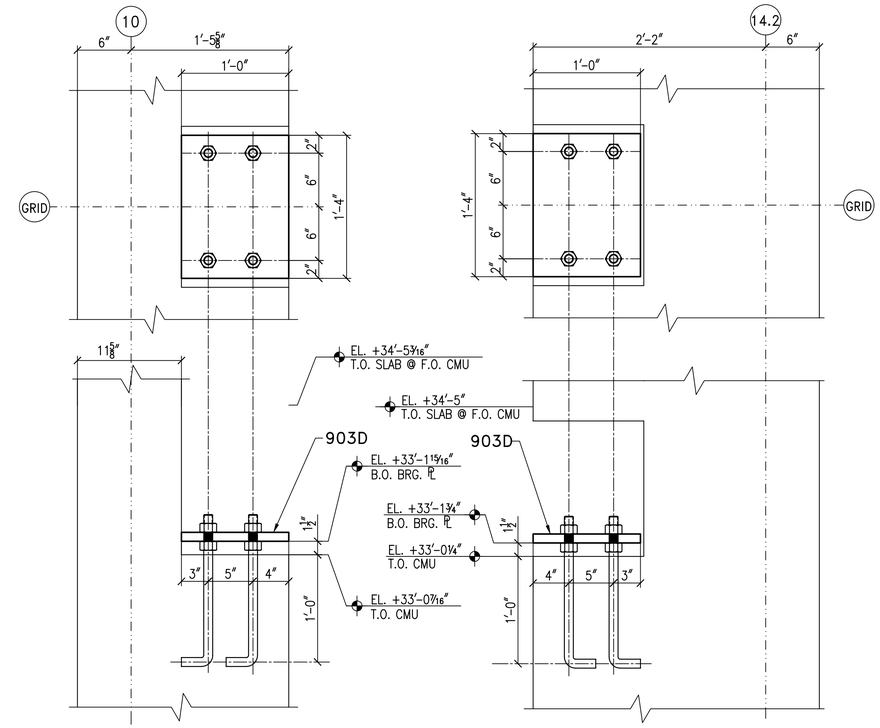

DETAIL 1
REF: 3C/S4.2

DETAIL 2
REF: 3A/S4.2

NOTES:
ANCHOR BOLTS & TEMPLATE PLATES FURNISHED BY VULCAN STEEL CO. & SET BY OTHERS.
THE DIMENSIONS GIVEN ON THIS PLAN MUST BE STRICTLY ADHERED TO IN ALL MASONRY, CONCRETE OR BUILDING CONSTRUCTION OR THE STEEL WILL NOT FIT. REPORT ANY ERRORS OR DISCREPANCIES TO VULCAN STEEL CO.
SHIPPING MARKS TO READ RIGHT SIDE UP ON LEFT END OF MEMBER IN POSITIONS SHOWN.
THIS DRAWING IS THE PROPERTY OF VULCAN STEEL CO.

PRINT RECORD			REVISIONS	
DATE	FOR	QTY.	DATE	ITEMS
			10/18	Per Approvals & Checking

GEN'L SHOP NOTES	
FIL. WELDS	U.N.O.
BOLTS	U.N.O.
HOLES	U.N.O.
EDGE DIST.	U.N.O.
PAINT	
DRAWN BY HM	DATE 8/24/00
CHKD. BY HM	DATE 10/9/00

VULCAN STEEL COMPANY
POST OFFICE BOX 386
2038 SOUTH SYCAMORE AVENUE, BLOOMINGTON, CA 92316

STRUCTURE: Gabrielino H.S. Gym
LOCATION: San Gabriel, CA
CONTRACTOR: S. J. Amoroso
ARCH. OR ENG.: Ove Arup
CONTRACT NO.: 0009
SHEET NO. E902 1

DIMENSIONS MAY BE DISTORTED FOR CLARITY.
DO NOT SCALE THIS DRAWING.