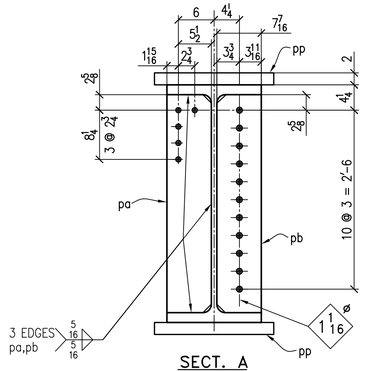

SECT. A

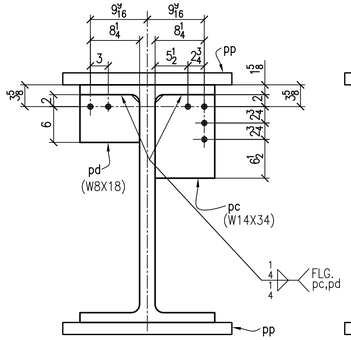

SECT. B

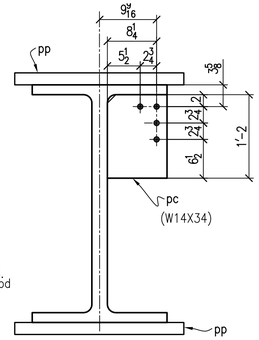

SECT. C

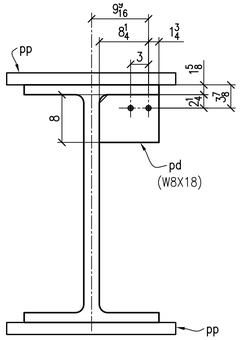

SECT. K

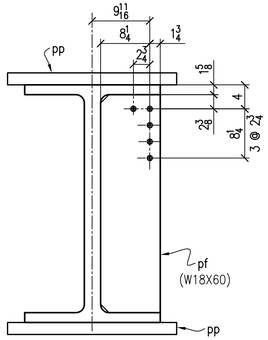

SECT. D

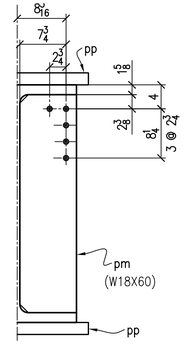

SECT. F

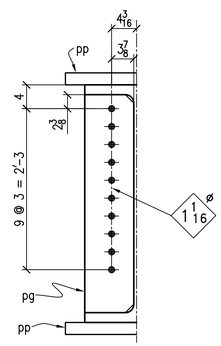

SECT. G

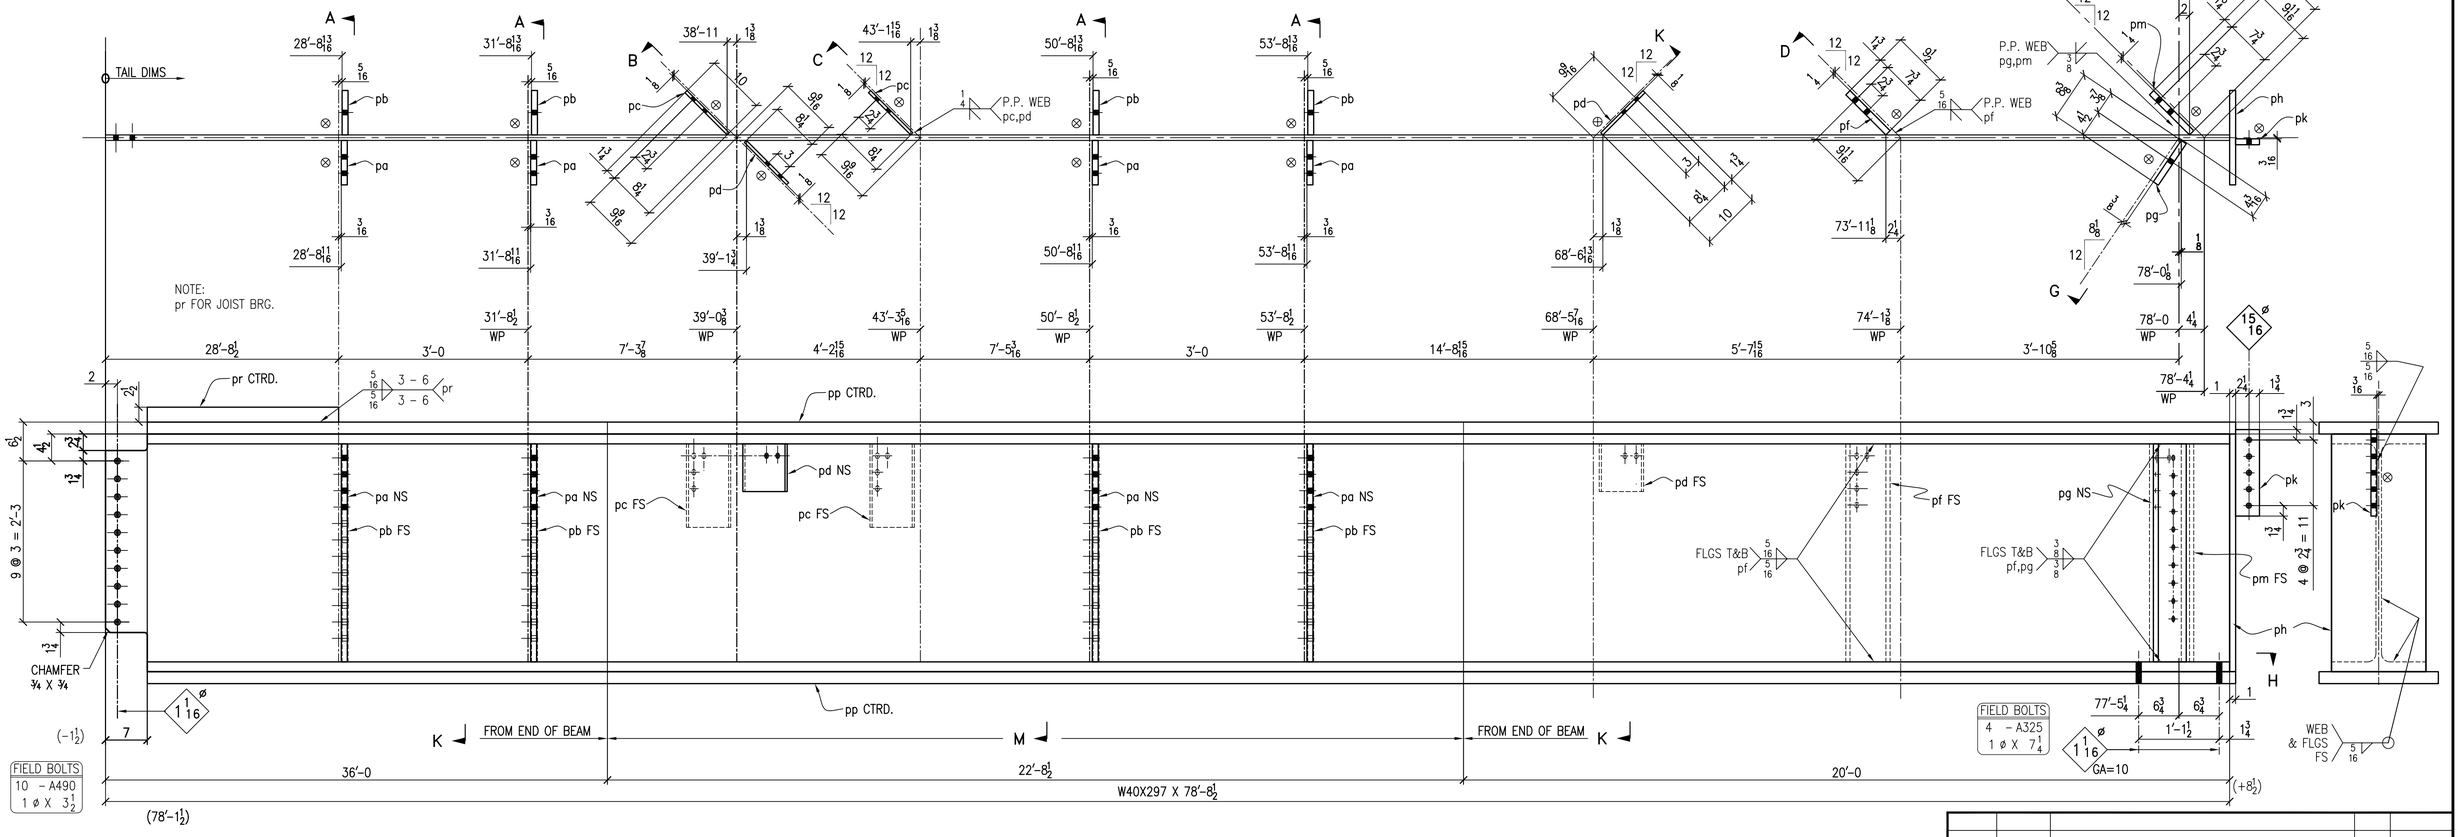

Ship Mk	Piece Mark	Qnty.	DESCRIPTION	LENGTH Ft.	LENGTH In.	Remarks
22A		ONE	W 40 X 297	78	8½	COPE 1E
	pa	4	PL 1 X 7 7/16	3	0-½	FIT
	pb	4	PL 1 X 7 7/16	3	0-½	FIT
	pc	2	PL ½ X 10	1	2	FIT
	pd	2	PL ½ X 10	0	8	FIT
	pf	ONE	PL 1 X 9½	3	0-½	FIT
	pg	ONE	PL 1 X 8⅜	3	0-½	FIT
	ph	ONE	PL 1 X 15⅞	3	3⅞	
	pk	ONE	PL 1 X 4	1	2½	
	pm	ONE	PL 1 X 9½	3	0-½	FIT
	pp	2	PL 2 X 20	78	2½	A572 50
			pp - FULL PEN SPLICE AS REQUIRED			
	pr	ONE	PL 2½ X 5	28	1½	A36
			pr - PCS. AS REQ'D - NO F.P.			
			FIELD BOLTS			
		4	BOLT,1ø,A325,NUT&WSHR	0	7¼	
		10	BOLT,1ø,A490,NUT & 2 WSHR	0	3½	

ONE ~ BEAM ~ 22A

GRID REF: S. OF (N)

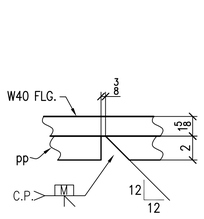

NOTES:

1. USE BACKER BAR @ FREE EDGE
2. SHOP TO DETERMINE SPLICE LOCATIONS.

TYP. SPLICE @ pp T&B FLG.

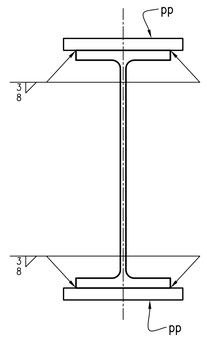

SECT. K

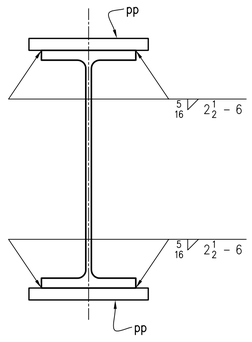

SECT. M

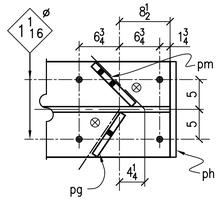

SECT. H

DE-BURR ALL HOLES

O Indicates Start Of Running Dimensions
⊗ Indicates Erection Target
WP Indicates Work Point

ISSUED	REV. NO.	DESCRIPTION	BY	DATE
	1	Per Submittal Review	HM	6/10/03

PRINT RECORD

DATE	QTY.	USAGE

SPECIFICATIONS U.N.

FAB. PER LATEST AISC — WELD PER AWS D1.1 E70xx

● HOLES 15/16 ø U.N. — STEEL A36 U/N

BOLTS ⅞ø A325 U.N.O. — WF A992

SHOP COAT PRIMER ☐ NO PAINT

BLAZING INDUSTRIAL STEEL
L.A. CITY APPROVED FABRICATORS
License # 430941
9040 Jurupa Road
Riverside, CA 92509-3106
TEL: (909)-360-8340 FAX: (909)-681-9662

Date 5/19/03 — By: HM — Ref. Dwgs:

Scale NS — Chkd: HM — File Name:

Customer: Sunrise Church

Project: Sunrise Church - Rialto

Title: Beams

D — Project No. 0301 — B — 22 — COUNT OF 1 — Rev. 1

D:\Blazing\0301\Shop\BIS0301-022.dwg, 07/04/2003 01:02:26 PM, Tekton Construction Services, 909-371-5713